FilmL.A., Inc.
6255 W Sunset Blvd, 12th Floor
Hollywood, CA 90028
t: (213)977-8600 - f: (213)977-8601
www.filmla.com

Summary Information

Permit No: F00161648-A **Type of Permit:** FILMING **Release Date:** 02/24/2020

Production Company	TOUCHSTONE TELEVISION PRODUCTIONS LLC DBA ABC STUDIOS
Insured Company Name	TOUCHSTONE TELEVISION PRODUCTIONS LLC DBA ABC STUDIOS
Contact Phone No. 1	818-560-1000
Contact Phone No. 2	
Fax	
Address	500 South Buena Vista Street Burbank, California 91521
Production Title	AMERICAN HOUSEWIFE EP 419
Type of Production	TV Sitcom

Producer	Mark Greenberg
Director	Alisa Statman
1st AD	Narbeh Mazarian
Production Manager	Mark Greenberg
FilmL.A. Coordinator	Kristin Weber
Location Manager	Albert Epps
Primary Phone	Mobile - 213-479-7975
Secondary Phone	Office - 818-560-7292
Location Assistant	n/a n/a
Primary Phone	Mobile - 000-000-0000
Secondary Phone	

Fees

Posting 1800	$414.00
Notification Charge	$519.00
LA CITY LANE AND STREET CLOSURE FEE	$624.00
FILMLA NON-REFUNDABLE FILM PERMIT RIDER FEE	$111.00
LA CITY FIRE SAFETY OFFICER	$2,943.00

Total Permit Fee $4,611.00

Number of Locations 4

NOT A PERMIT

FilmL.A., Inc.
6255 W Sunset Blvd, 12th Floor
Hollywood, CA 90028
t: (213)977-8600 - f: (213)977-8601
www.filmla.com

Summary Information — Location

Permit Number F00161648-A
Production Company TOUCHSTONE TELEVISION PRODUCTI...
Insured Company TOUCHSTONE TELEVISION PRODUCTI...
Production Title AMERICAN HOUSEWIFE EP 419

Location Manager Albert Epps
Primary Phone Mobile - 213-479-7975
Secondary Phone Office - 818-560-7292

Location Address Hollywood Bl., N Orange Dr. - N Highland Av., Hollywood, 90028

Location Type Street

Film Dates 2/25/2020 - 2/25/2020 09:00 - 20:00 1 day
2/26/2020 - 2/26/2020 06:00 - 15:00 1 day

Open or Closed to the Public Open

Generic Conditions **THE CONSUMPTION OF ALCOHOLIC BEVERAGES AND THE USE OF DRUGS, INCLUDING MARIJUANA, ON LOCATION BY ANY CAST, CREW, OR INVITED GUESTS IS STRICTLY PROHIBITED.**
Community Survey Obtained
Equipment staging and vehicles may park on one side of the street only.
Must Maintain 5' Clearance on Sidewalks/Walkways
Must maintain local/emergency access
No cast or crew parking on area streets
No interference with merchant activity.
No Parking in handicap spaces at anytime.
No stopping or setting up in front of merchants or residents without prior approval
Number of uniformed officers listed on the permit is a minimum requirement. Permittee remains responsible for deploying a sufficient number of uniformed officers to provide traffic and crowd control to ensure the safety of the film crew and the public.
Traffic control must be done in accordance w/MUTCD
Traffic Officers Required
Uniformed officers shall have a copy of the film permit in their possession and are required to confirm that all traffic control signage devices are in place.

Please see attached documents ABC AH AGENT LETTER - 2020.pdf
Hollywood btwn Highland & Orange SS Curb - AMERICAN HOUSEWIFE.pdf

Equipment on Location

Type	Quantity
5 or 10 ton trucks	4
Cast/Crew vehicles	75
Cube Trucks	4
Generator	1
Honey Wagons	2
Motor Homes	2
Picture vehicles	5
Portable restrooms	1
Stakebed Trucks	4
Vans	8

Personnel on Location

Type	Quantity
Cast	4
Crew	85
Extras	40
Off-Duty/Retired LAPD Officer(s)	2

Filming Activities Camera in car; Car-to-Car; Drive by; Drive ups & away; Driving shots; Equipment on sidewalk, in curb lane & across street; Exterior Dialogue; Exterior establishing shots; Intermittent pedestrian

NOT A PERMIT

FilmL.A., Inc.
6255 W Sunset Blvd, 12th Floor
Hollywood, CA 90028
t: (213)977-8600 - f: (213)977-8601
www.filmla.com

Summary Information — Location

Permit Number F00161648-A
Production Company TOUCHSTONE TELEVISION PRODUCTI...
Insured Company TOUCHSTONE TELEVISION PRODUCTI...
Production Title AMERICAN HOUSEWIFE EP 419

Location Manager Albert Epps
Primary Phone Mobile - 213-479-7975
Secondary Phone Office - 818-560-7292

control; Intermittent traffic control - 2 minute standard (except 0700-0900 hrs & 1500-1900 hrs); All activity on Hollywood Bl. will yield to tour busses; ; Curb lane closure is for camera position and to keep pedestrian access flowing;; 40 extras on sidewalks and driving in back ground; ;

Jurisdiction **Political:** Los Angeles City - Council District 13 **Police:** Los Angeles Police **Fire:** Los Angeles City Department

Thomas Guide **Page:** 593 **Grid:**

Approvals

LOS ANGELES CITY POLICE DEPARTMENT	Melissa Hernandez
FILML.A. CLOSURES	Michael Gonzalez
LOS ANGELES CITY DEPARTMENT OF PUBLIC WORKS	LaMeisha Candler
LOS ANGELES CITY FIRE DEPARTMENT - FILM UNIT	Kanisha Leonard

Coordinator Note Two lanes of traffic need to be maintained at all times

Coordinator Note UFSO REQUIRED
2/25
06:00 - 22:00
START AT: 6250 Hollywood Bl, Los Angeles, CA, 90028
FOLLOW TO: 6820 Hollywood Blvd, Los Angeles, CA, 90028 & Hollywood Bl., N Orange Dr. - N Highland Av., Hollywood, 90028
&
2/26
06:00 - 15:00
Hollywood Bl., N Orange Dr. - N Highland Av., Hollywood, 90028

Parking

Base Camp
Location Type : Other Location
6831 Hawthorn Ave, Los Angeles, CA, 90028

Crew Parking
Location Type : Other Location
CBS - RADFORD STUDIOS
4024 Radford Ave,
Studio City, CA, 91604

Parking Notes
BASE CAMP AND ALL CAST, CREW, PERSONAL AND EXTRAS VEHICLE PARKING WILL BE ON (PRIVATE) PROPERTY ONLY - ABSOLUTELY NO CAST, CREW, EXTRAS, AUDIENCE OR PERSONAL VEHICLES TO BE PARKED ON AREA STREETS, ROADS (INCLUDING SHOULDERS) OR ALLEYS.

Posting "No Parking" signs S/S HOLLYWOOD BL., N ORANGE DR. - N HIGHLAND AV.
N/S HAWTHORN AV., N HIGHLAND AV. - N ORANGE DR.

Approximate Footage 1501 - 1800 **Log Number** 271430

Date(s) 2/25/2020 to 2/26/2020 **Time(s)** 06:00 to 22:00

Lane / Full Closure S/S CURB LANE HOLLYWOOD BL., N ORANGE DR. - N HIGHLAND AV
Approximate Footage 301 - 600

Date(s) 2/25/2020 to 2/25/2020 **Time(s)** 09:00 to 20:00

Lane / Full Closure S/S CURB LANE HOLLYWOOD BL., N ORANGE DR. - N HIGHLAND AV
Approximate Footage 301 - 600

Date(s) 2/26/2020 to 2/26/2020 **Time(s)** 06:00 to 15:00

NOT A PERMIT

FilmL.A., Inc.
6255 W Sunset Blvd, 12th Floor
Hollywood, CA 90028
t: (213)977-8600 - f: (213)977-8601
www.filmla.com

Summary Information

Location

Permit Number F00161648-A
Production Company TOUCHSTONE TELEVISION PRODUCTI...
Insured Company TOUCHSTONE TELEVISION PRODUCTI...
Production Title AMERICAN HOUSEWIFE EP 419

Location Manager Albert Epps
Primary Phone Mobile - 213-479-7975
Secondary Phone Office - 818-560-7292

Location Address 6820 Hollywood Blvd, Los Angeles, CA, 90028

Location Type Office Building

Film Dates 2/25/2020 - 2/25/2020 07:00 - 22:00 1 day

Open or Closed to the Public Open

Generic Conditions **THE CONSUMPTION OF ALCOHOLIC BEVERAGES AND THE USE OF DRUGS, INCLUDING MARIJUANA, ON LOCATION BY ANY CAST, CREW, OR INVITED GUESTS IS STRICTLY PROHIBITED.**
*LAFD UFSO: Company must contact FilmL.A. for extension of the Uniformed Fire Safety Officers' hours. During normal business hours, UFSO must also inform the LAFD Film desk of the extension.
All vehicles must be parked on private property
Must Maintain 5' Clearance on Sidewalks/Walkways
Must maintain local/emergency access
No cast or crew parking on area streets
No interference with merchant activity.
No interference with vehicular or pedestrian traffic
No Parking in handicap spaces at anytime.
No stopping and setting up in residential areas before 7am or after 10pm without prior approval
No stopping or setting up in front of merchants or residents without prior approval

Equipment on Location

Type	Quantity
5 or 10 ton trucks	4
Cast/Crew vehicles	75
Cube Trucks	4
Generator	1
Honey Wagons	2
Motor Homes	2
Picture vehicles	5
Portable restrooms	1
Stakebed Trucks	4
Vans	8

Personnel on Location

Type	Quantity
Cast	4
Crew	85
Extras	40

Where are the extras holding? 6831 Hawthorn Av.

Filming Activities Equipment on sidewalk only.; Exterior Dialogue; Exterior establishing shots; Set dress exterior window;

Jurisdiction **Political:** Los Angeles City - Council District 13 **Police:** Los Angeles Police Department **Fire:** Los Angeles City

Thomas Guide **Page:** 593 **Grid:** D4

Approvals

LOS ANGELES CITY FIRE DEPARTMENT - FILM UNIT	Kanisha Leonard
LOS ANGELES CITY POLICE DEPARTMENT	Melissa Hernandez

Coordinator Note UFSO REQUIRED
2/25
06:00 - 22:00
START AT: 6250 Hollywood Bl, Los Angeles, CA, 90028

NOT A PERMIT

FilmL.A., Inc.
6255 W Sunset Blvd, 12th Floor
Hollywood, CA 90028
t: (213)977-8600 - f: (213)977-8601
www.filmla.com

Summary Information

Location

Permit Number F00161648-A
Production Company TOUCHSTONE TELEVISION PRODUCTI...
Insured Company TOUCHSTONE TELEVISION PRODUCTI...
Production Title AMERICAN HOUSEWIFE EP 419

Location Manager Albert Epps
Primary Phone Mobile - 213-479-7975
Secondary Phone Office - 818-560-7292

FOLLOW TO: 6820 Hollywood Blvd, Los Angeles, CA, 90028 & Hollywood Bl., N Orange Dr. - N Highland Av., Hollywood, 90028

Coordinator Note RIDER A: PENDING SURVEYS. RIDER FEE DUE.

Parking

Base Camp
Location Type : Other Location
6831 Hawthorn Ave, Los Angeles, CA, 90028

Crew Parking
Location Type : Other Location
CBS - RADFORD STUDIOS
4024 Radford Ave, Studio City, CA, 91604

Parking Notes
BASE CAMP AND ALL CAST, CREW, PERSONAL AND EXTRAS VEHICLE PARKING WILL BE ON (PRIVATE) PROPERTY ONLY - ABSOLUTELY NO CAST, CREW, EXTRAS, AUDIENCE OR PERSONAL VEHICLES TO BE PARKED ON AREA STREETS, ROADS (INCLUDING SHOULDERS) OR ALLEYS.

NOT A PERMIT

FilmL.A., Inc.
6255 W Sunset Blvd, 12th Floor
Hollywood, CA 90028
t: (213)977-8600 - f: (213)977-8601
www.filmla.com

Summary Information

Location

Permit Number F00161648-A
Production Company TOUCHSTONE TELEVISION PRODUCTI...
Insured Company TOUCHSTONE TELEVISION PRODUCTI...
Production Title AMERICAN HOUSEWIFE EP 419

Location Manager Albert Epps
Primary Phone Mobile - 213-479-7975
Secondary Phone Office - 818-560-7292

Location Address 6250 Hollywood Bl, Los Angeles, CA, 90028

Location Type Hotel

Location Description W HOTEL

Film Dates 2/25/2020 - 2/25/2020 06:00 - 14:00 1 day

Open or Closed to the Public Open

Generic Conditions **THE CONSUMPTION OF ALCOHOLIC BEVERAGES AND THE USE OF DRUGS, INCLUDING MARIJUANA, ON LOCATION BY ANY CAST, CREW, OR INVITED GUESTS IS STRICTLY PROHIBITED.**
*LAFD UFSO: Company must contact FilmL.A. for extension of the Uniformed Fire Safety Officers' hours. During normal business hours, UFSO must also inform the LAFD Film desk of the extension.
Community Survey Obtained
Equipment staging and vehicles may park on one side of the street only.
Must Maintain 5' Clearance on Sidewalks/Walkways
Must maintain local/emergency access
No cast or crew parking on area streets
No interference with merchant activity.
No interference with vehicular or pedestrian traffic
No Parking in handicap spaces at anytime.
No stopping and setting up in residential areas before 7am or after 10pm without prior approval
No stopping or setting up in front of merchants or residents without prior approval
Number of uniformed officers listed on the permit is a minimum requirement. Permittee remains responsible for deploying a sufficient number of uniformed officers to provide traffic and crowd control to ensure the safety of the film crew and the public.
Traffic control must be done in accordance w/MUTCD
Traffic Officers Required
Uniformed officers shall have a copy of the film permit in their possession and are required to confirm that all traffic control signage devices are in place.

Please see attached document Argyle btwn Hollywood & Selma Ave WS Curb - AMERICAN HOUSEWIFE.pdf

Equipment on Location

Type	Quantity
5 or 10 ton trucks	4
Cast/Crew vehicles	75
Cube Trucks	4
Generator	1
Honey Wagons	2
Motor Homes	2
Picture vehicles	5
Portable restrooms	1
Stakebed	4

Personnel on Location

Type	Quantity
Cast	10
Crew	85
Extras	40
LA City UFSO assigned	1
Off-Duty/Retired LAPD Officer(s)	1

NOT A PERMIT

FilmL.A., Inc.
6255 W Sunset Blvd, 12th Floor
Hollywood, CA 90028
t: (213)977-8600 - f: (213)977-8601
www.filmla.com

Summary Information — Location

Permit Number F00161648-A
Production Company TOUCHSTONE TELEVISION PRODUCTI...
Insured Company TOUCHSTONE TELEVISION PRODUCTI...
Production Title AMERICAN HOUSEWIFE EP 419

Location Manager Albert Epps
Primary Phone Mobile - 213-479-7975
Secondary Phone Office - 818-560-7292

Trucks	
Vans	8

Filming Activities Equipment on property; Equipment on sidewalk only.; Interior Dialogue; Interior main lobby only; ;

Jurisdiction **Political:** Los Angeles City - Council District 13 **Police:** Los Angeles Police **Fire:** Los Angeles City Department

Thomas Guide **Page:** 593 **Grid:** F4

Approvals

LOS ANGELES CITY POLICE DEPARTMENT	Melissa Hernandez
FILML.A. CLOSURES	Yulizza Ramirez
LOS ANGELES CITY DEPARTMENT OF PUBLIC WORKS	LaMeisha Candler
LOS ANGELES CITY FIRE DEPARTMENT - FILM UNIT	Kanisha Leonard

Coordinator Note Traffic lane must be maintained at all times

Coordinator Note UFSO REQUIRED
2/25
06:00 - 22:00
START AT: 6250 Hollywood Bl, Los Angeles, CA, 90028
FOLLOW TO: 6820 Hollywood Blvd, Los Angeles, CA, 90028 & Hollywood Bl., N Orange Dr. - N Highland Av., Hollywood, 90028

Parking

Base Camp	6831 Hawthorn Ave, Los Angeles, CA, 90028	**Crew Parking**	4024 Radford Ave, Los Angeles, CA, 91604
Location Type : Other Location		Location Type : Other Location	

Posting "No Parking" signs W/S ARGYLE AV., HOLLYWOOD BL. - SELMA AV.
[ALL TANSAT - NO FEES DUE]

Approximate Footage County Parking **Log Number** 272566

Date(s) 2/25/2020 to 2/25/2020 **Time(s)** 06:00 to 14:00

Lane / Full Closure W/S CURB LANE ONLY ARGYLE AV., HOLLYWOOD BL. - SELMA AV.
Approximate Footage 301 - 600

Date(s) 2/25/2020 to 2/25/2020 **Time(s)** 06:00 to 14:00

NO PERMIT

FilmL.A., Inc.
6255 W Sunset Blvd, 12th Floor
Hollywood, CA 90028
t: (213)977-8600 - f: (213)977-8601
www.filmla.com

Summary Information — Location

Permit Number F00161648-A
Production Company TOUCHSTONE TELEVISION PRODUCTI...
Insured Company TOUCHSTONE TELEVISION PRODUCTI...
Production Title AMERICAN HOUSEWIFE EP 419

Location Manager Albert Epps
Primary Phone Mobile - 213-479-7975
Secondary Phone Office - 818-560-7292

Location Address FRANKLIN AV., WESTERN AV., BEVERLY BL., LA BREA AV. (INCLUSIVE, EXCLUDING FREEWAYS/HIGHWAYS, PARKS, HANCOCK PARK & WINDSOR SQUARE NEIGHBORHOODS), Los Angeles, CA, 90038

Location Type Grid

Film Dates 2/25/2020 - 2/25/2020 07:00 - 22:00 1 day

Open or Closed to the Public Open

Generic Conditions **THE CONSUMPTION OF ALCOHOLIC BEVERAGES AND THE USE OF DRUGS, INCLUDING MARIJUANA, ON LOCATION BY ANY CAST, CREW, OR INVITED GUESTS IS STRICTLY PROHIBITED.**
*Certain service and personnel fees required by jurisdictional agencies are not collected by FilmL.A. Any such fees must be paid directly to the appropriate agency, and a separate invoice will be provided to the permittee.
All vehicles must be parked on private property
GRID: Companies may briefly set-up on a sidewalk to film a vehicle in motion. However, no stopping and setting up without the prior approval of all affected business/residence owners.
GRID: Filming activity may not exceed a two hour time frame in any location.
GRID: It is the responsibility of the permittee to be aware of Special Condition areas, which are excluded from this grid location. A complete list of Special Condition areas can be found at www.Filmla.com
GRID: Max of 5 equipment vehicles allowed, must be smaller than a 3 ton cube truck or a stake bed.
GRID: May not interfere with filming activities of production companies in possession of location-specific permits, previously scheduled special events, or existing construction projects.
GRID: Re-setting/ Adjustment of equipment while using Process trailers, Tow Dolly, Insert cars, Camera cars, Russian arm and the like, is required to be done on a basecamp lot.
Must Maintain 5' Clearance on Sidewalks/Walkways
Must maintain local/emergency access
No cast or crew parking on area streets
No interference with merchant activity.
No interference with vehicular or pedestrian traffic
No stopping and setting up in residential areas before 7am or after 10pm without prior approval
No stopping or setting up in front of merchants or residents without prior approval

Equipment on Location

Type	Quantity
Picture vehicles	1
Vans	1

Personnel on Location

Type	Quantity
Cast	2
Crew	12

Filming Activities Camera in car; Car-to-Car; Drive by; Drive ups & away; Driving shots with the flow of traffic; Equipment on sidewalk only.; Exterior establishing shots; Exterior motion without sound; Handheld equipment; Motion and stills;

Jurisdiction **Political:** Los Angeles City - Council District 05 **Police:** Los Angeles Police Department **Fire:** Los Angeles City

Thomas Guide **Page:** 593 **Grid:**

Approvals LOS ANGELES CITY POLICE DEPARTMENT Melissa Hernandez

Parking

Base Camp
Location Type : Other Location
6831 Hawthorn Ave, Los Angeles, CA, 90028

Crew Parking
Location Type : Other Location
CBS - RADFORD STUDIOS
4024 Radford Ave,
Studio City, CA, 91604

Parking Notes

NOT A PERMIT

FilmL.A., Inc.
6255 W Sunset Blvd, 12th Floor
Hollywood, CA 90028
t: (213)977-8600 - f: (213)977-8601
www.filmla.com

Summary Information

Location

Permit Number F00161648-A
Production Company TOUCHSTONE TELEVISION PRODUCTI...
Insured Company TOUCHSTONE TELEVISION PRODUCTI...
Production Title AMERICAN HOUSEWIFE EP 419

Location Manager Albert Epps
Primary Phone Mobile - 213-479-7975
Secondary Phone Office - 818-560-7292

BASE CAMP AND ALL CAST, CREW, PERSONAL AND EXTRAS VEHICLE PARKING WILL BE ON (PRIVATE) PROPERTY ONLY - ABSOLUTELY NO CAST, CREW, EXTRAS, AUDIENCE OR PERSONAL VEHICLES TO BE PARKED ON AREA STREETS, ROADS (INCLUDING SHOULDERS) OR ALLEYS.

NOT A PERMIT

APPOINTMENT OF FILM THIS PRODUCTION SERVICES, INC. AS AUTHORIZED AGENT AND REPRESENTATIVE

I certify that I am a representative of ABC STUDIOS ("Principal") and am
Name of "Principal" / Production Company

authorized to enter into binding contractual agreements on Principal's behalf provided Principal has pre-approved such agreements. I further certify that I am authorized by principal to appoint other representatives and agents for Principal and to give such representatives and agents authority to enter into and bind Principal to agreements relating to the issuance and compliance with location film (e.g. theatrical, television, commercial, and other motion picture filming) and still photographic permits, including the permits themselves and any riders to such permits. Acting on the behalf of Principal in my capacity as it's authorized representative, I appoint Film This Production Services, Inc. (a.k.a. Film This) and it's employees and agents ("Film This") as Principal's authorized representatives and agents to apply for and receive location film (e.g. theatrical, television, commercial, and other motion picture filming) and still photographic permits on behalf of Principal through the *FILML.A., INC.* for any city , county or other jurisdiction where *FILML.A., INC.* operates, in accordance with Principal's instructions, to negotiate, discuss, accept, modify, agree to bind the Principal to the terms and conditions of such permits (including any restrictions and/or community guidelines applicable to any such permit) and to execute such permits on behalf of Principal. Principal understands, acknowledges and agrees that it (and/or it's insurer) remains responsible for liable and all obligations imposed by or incidental to any permit or rider issued to Principal signed by an employee or agent of (including any coordinator, runner or messenger used by) Film This. Principal further agrees to comply with the terms and conditions of any such permits and hereby appoints Film This as an authorized representative to facilitate compliance with such terms and conditions following issuance of such permits and to enter into agreements for Principal with respect thereto. Any person, City, agency, entity or organization (including *FILML.A., INC.* and any city, county or other jurisdiction where *FILML.A., INC.* operates) may rely on this appointment and not need obtain any further authorization for any act described herein. An original or faxed copy of this appointment shall be sufficient and may be treated as an original for all purposes. The appointment may be revoked by Principal at anytime in writing delivered to *FILML.A., INC.*, but in any case shall expire one (1) year from the date of execution set forth below.

I declare under penalty of perjury under the laws of the State of California that I am authorized to appoint Film This as an agent for Principal and based on that authority I hereby appoint Film This as Principal's agent as set forth herein.

Dated 11/20/2019 By _____
Representative's Signature

ABC STUDIOS
Name of "Principal" (Production Company)

500 S. BUENA VISTA
Principal's Address

ALBERT M EPPS
Print Princpal Representative's Name

BURBANK, CA
City, State, Zip Code

LOCATION MANAGER
Representative's Title (i.e. UPM, Loc Mgr)

213-479-7975 cell
Principal's Telephone Number

NOT A PERMIT

Permit #F001616648-A

ROAD WORK AHEAD	RIGHT LANE CLOSED AHEAD		LANE CLOSED	
W20-1	W20-5(R)	W1-6(L)	C30(CA)	W4-2(RT)

SYMBOL LEGEND	
●	= 28" TRAFFIC CONE / 36" DELINEATOR
■	= TYPE I BARRICADE W/ SIGN
	= FLASHING ARROW BOARD
	= HIGH LEVEL WARNING DEVICE
Ⓢ	= SIGNALIZED INTERSECTION
	= EXISTING DRIVEWAY
	= DIRECTION OF TRAFFIC

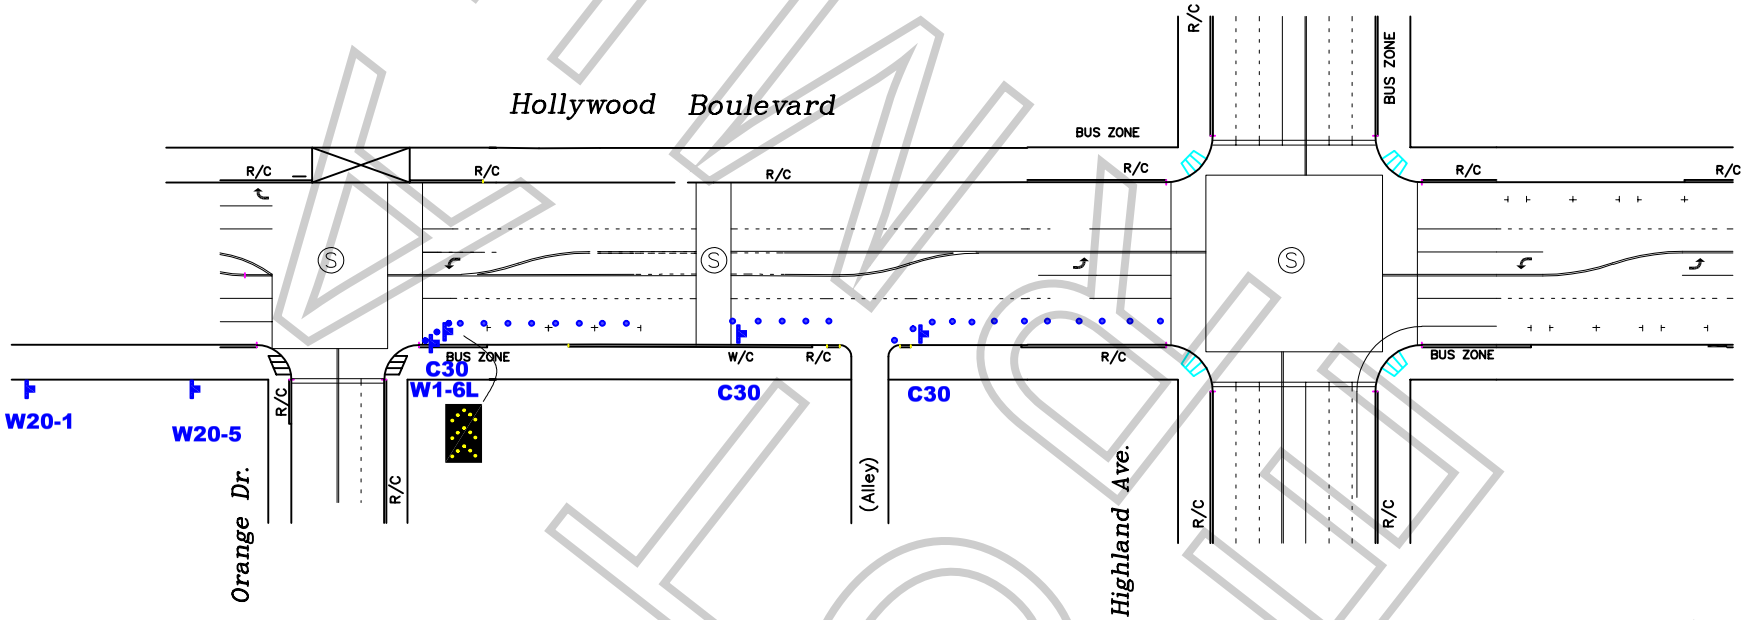

WORK ZONE TRAFFIC CONTROL PLAN GENERAL NOTES

1. ALL SIGNING, STRIPING, AND TRAFFIC CONTROL DEVICES SHALL SHALL BE IN ACCORDANCE WITH THE LASTEST EDITIONS OF THE CALIFORNIA MANUAL ON UNIFORM TRAFFIC CONTROL DEVICES (CAMUTCD), W.A.T.C.H. MANUAL, CALTRANS STANDARDS PLANS, CALTRANS STANDARD SPECIFICATIONS, AND/OR AS DIRECTED BY THE PERMIT ENGINEER.
2. THERE WILL BE NO INTERFERENCE WITH TRAFFIC SIGNALS OR CROSSWALKS.
3. CONES WILL BE 28" MINIMUM HEIGHT AND HAVE REFLECTORIZED SLEEVES FOR NIGHT WORK.
4. POLICE WILL DIRECT TRAFFIC IF NECESSARY.

ALL TRAFFIC CONTROL WILL BE INSTALLED TO MEET OR EXCEED THE MOST CURRENT CAMUTCD AND WATCH MINIMUM REQUIREMENTS

DATE & TIME:
2-25-2020 FROM 09:00 HOURS TO 20:00 HOURS,
2-26-2020 FROM 06:00 HOURS TO 15:00 HOURS

TCP FOR:
ABC STUDIOS
"AMERICAN HOUSEWIFE"

LOCATION:
S/S HOLLYWOOD CURB LANE BETWEEN ORANGE DR. AND HIGHLAND AVE.
CITY OF LOS ANGELES, CA

TCP PREPARED BY:
JCL TRAFFIC SERVICES
500 S. GREENWOOD AVE
MONTEBELLO, CA 90640
Ph: (213) 622-9775
C31-CA Lic # 805357

CONTACT(S):
ALBERT EPPS
PH # (213)479-7975

DATE	REVSIONS

DRAFTER: EDGAR J. SOTO
SCALE: N.T.S.
FILM LA: KRISTIN WEBER
SHEET: 1 OF 1

KINGKONG

Permit #E00161648-A

ROAD WORK AHEAD	RIGHT LANE CLOSED AHEAD	W1-6(L)	LANE CLOSED
W20-1	W20-5(R)		C30(CA)

SYMBOL LEGEND	
●	= 28" TRAFFIC CONE / 36" DELINEATOR
▬	= TYPE I BARRICADE W/ SIGN
	= FLASHING ARROW BOARD
	= HIGH LEVEL WARNING DEVICE
Ⓢ	= SIGNALIZED INTERSECTION
	= EXISTING DRIVEWAY
	= DIRECTION OF TRAFFIC

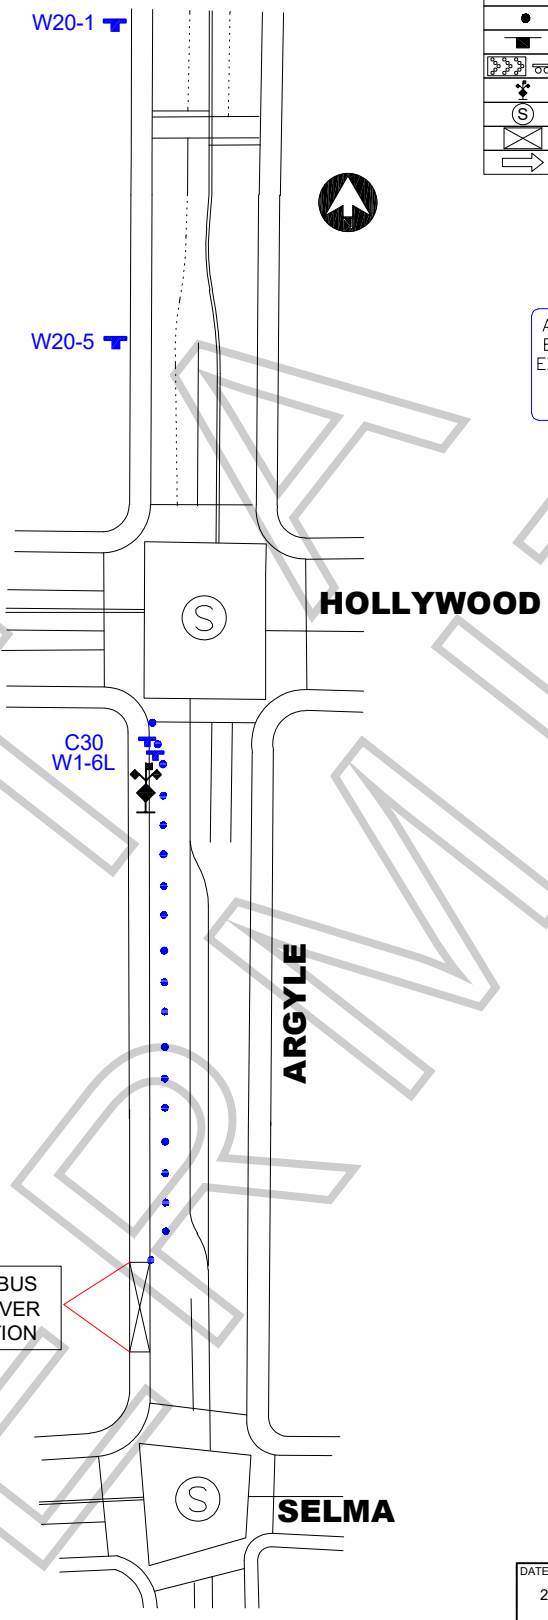

ALL TRAFFIC CONTROL WILL BE INSTALLED TO MEET OR EXCEED THE MOST CURRENT CAMUTCD AND WATCH MINIMUM REQUIREMENTS

NOT A PERMIT

WORK ZONE TRAFFIC CONTROL PLAN GENERAL NOTES

1. ALL SIGNING, STRIPING, AND TRAFFIC CONTROL DEVICES SHALL SHALL BE IN ACCORDANCE WITH THE LASTEST EDITIONS OF THE CALIFORNIA MANUAL ON UNIFORM TRAFFIC CONTROL DEVICES (CAMUTCD), W.A.T.C.H. MANUAL, CALTRANS STANDARDS PLANS, CALTRANS STANDARD SPECIFICATIONS, AND/OR AS DIRECTED BY THE PERMIT ENGINEER.
2. THERE WILL BE NO INTERFERENCE WITH TRAFFIC SIGNALS OR CROSSWALKS.
3. CONES WILL BE 28" MINIMUM HEIGHT AND HAVE REFLECTORIZED SLEEVES FOR NIGHT WORK.
4. POLICE WILL DIRECT TRAFFIC IF NECESSARY.

DATE & TIME:
2-25-2020 FROM 06:00 HOURS TO 14:00 HOURS

TCP FOR:
ABC STUDIOS
"AMERICAN HOUSEWIFE"

LOCATION:
W/S ARGYLE ST. CURB LANE BETWEEN HOLLYWOOD BLVD AND SELMA AVE
CITY OF LOS ANGELES, CA

TCP PREPARED BY:
JCL TRAFFIC SERVICES
500 S. GREENWOOD AVE
MONTEBELLO, CA 90640
Ph: (213) 622-9775
C31-CA Lic # 805357

CONTACT(S):
ALBERT EPPS
PH # (213)479-7975

DATE	REVSIONS

DRAFTER: EDGAR J. SOTO
SCALE: N.T.S.
FILM LA: KRISTIN WEBER
SHEET: 1 OF 1